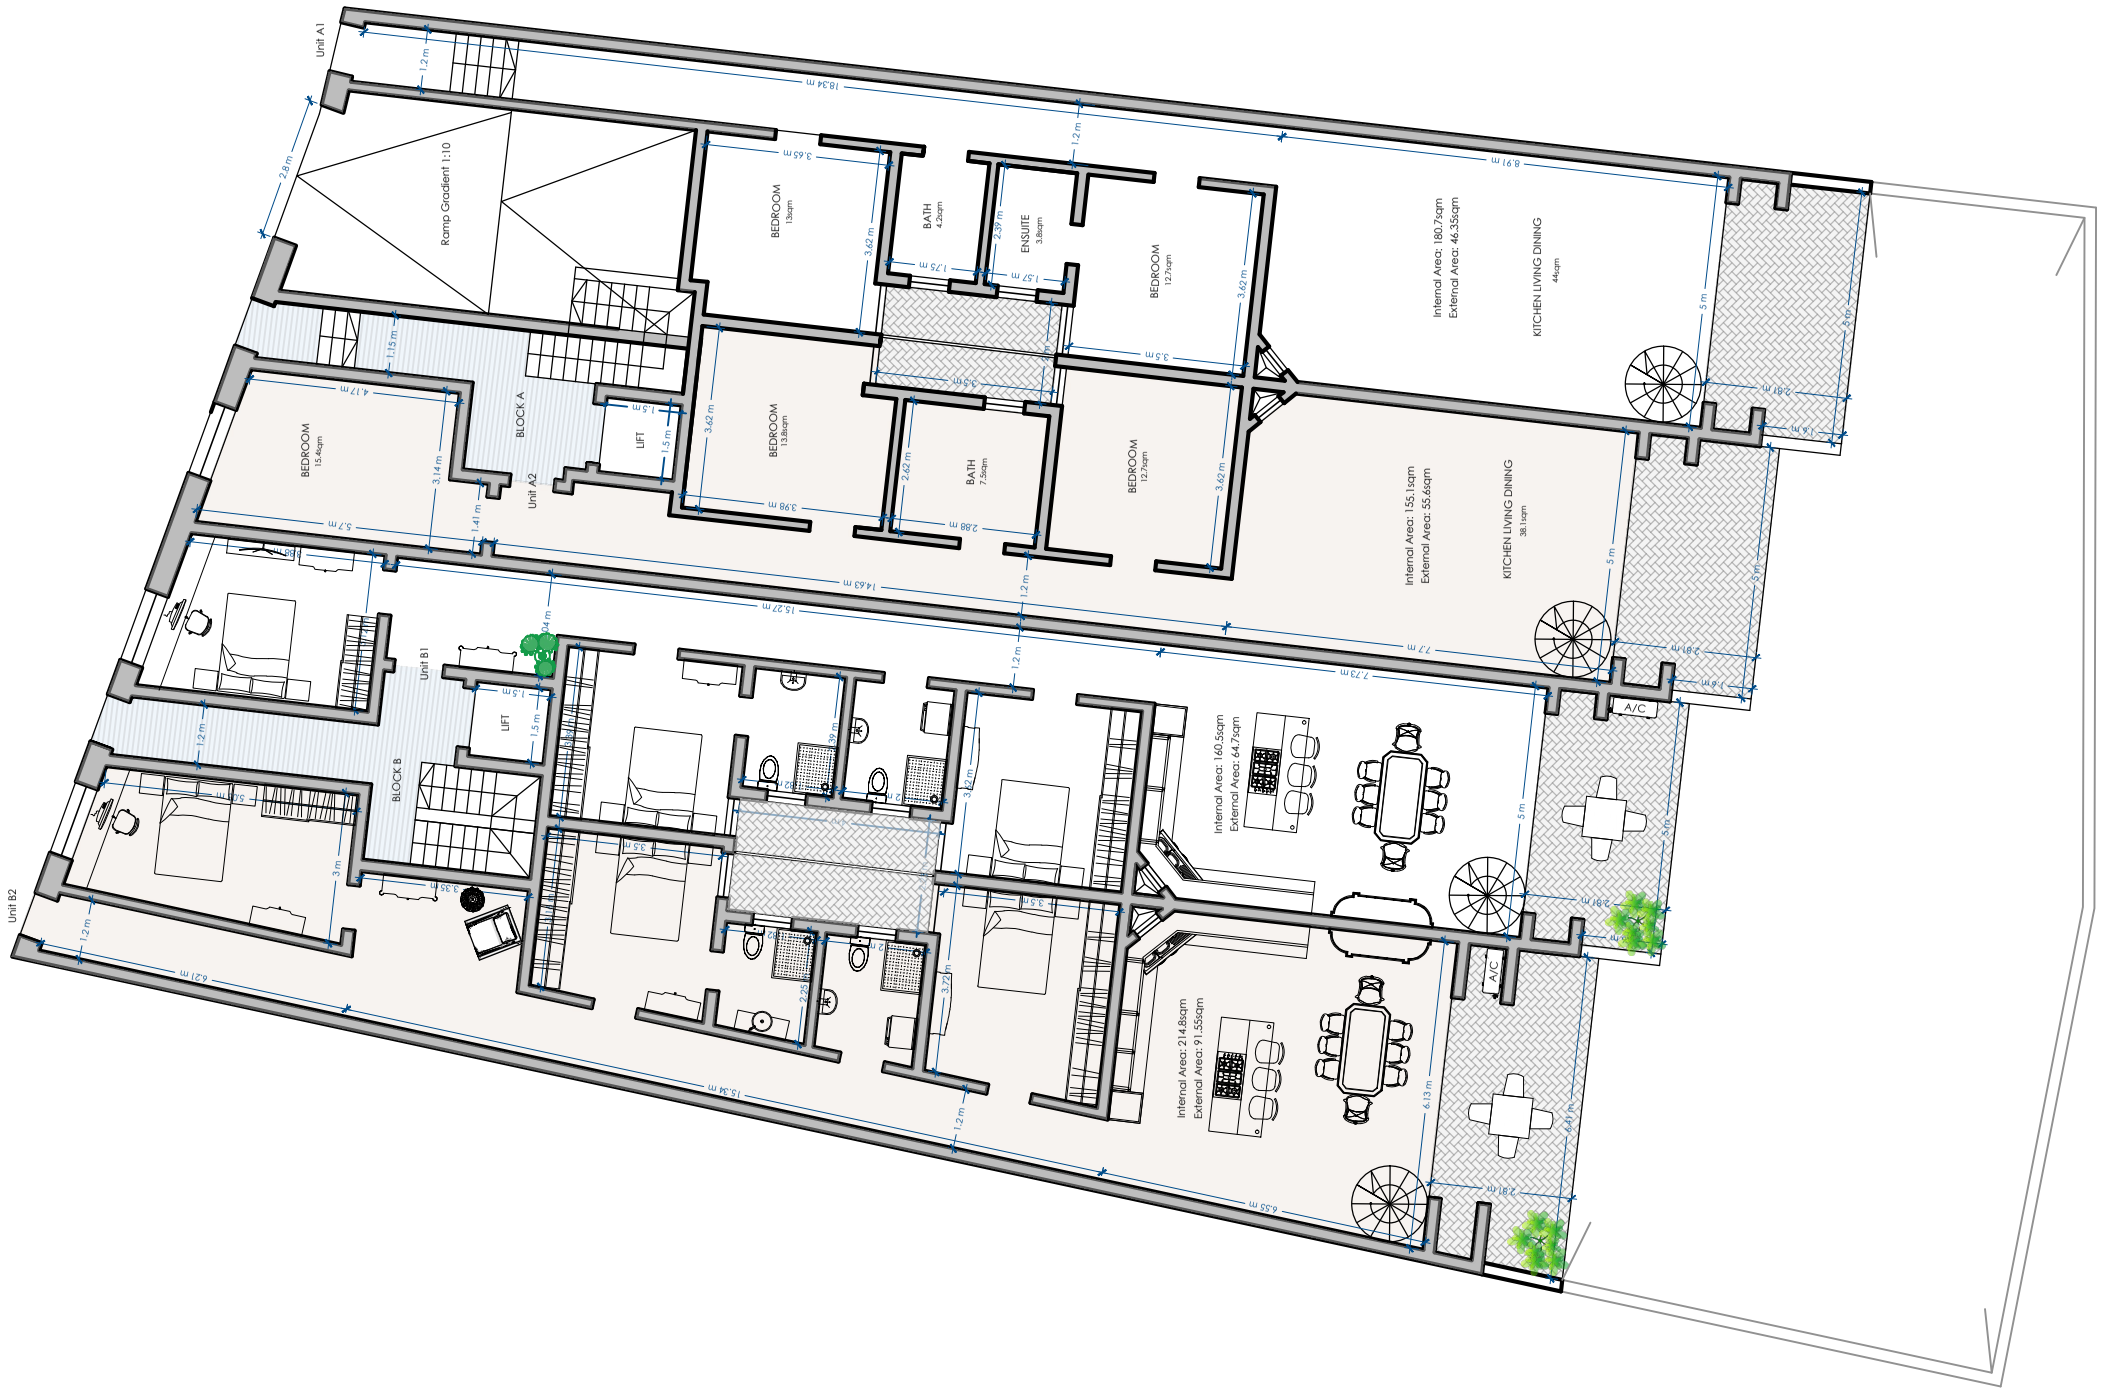

GROUND FLOOR

PROPOSED

SCALE 1:150

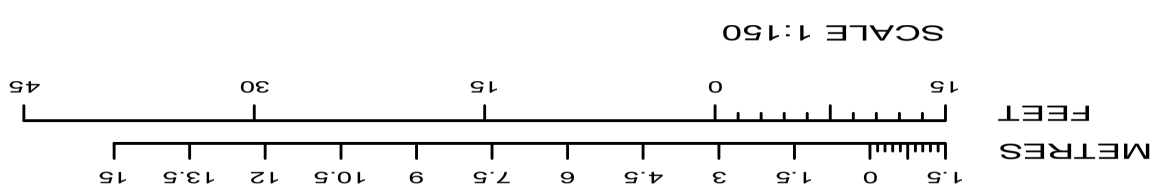

SCALE 1:150