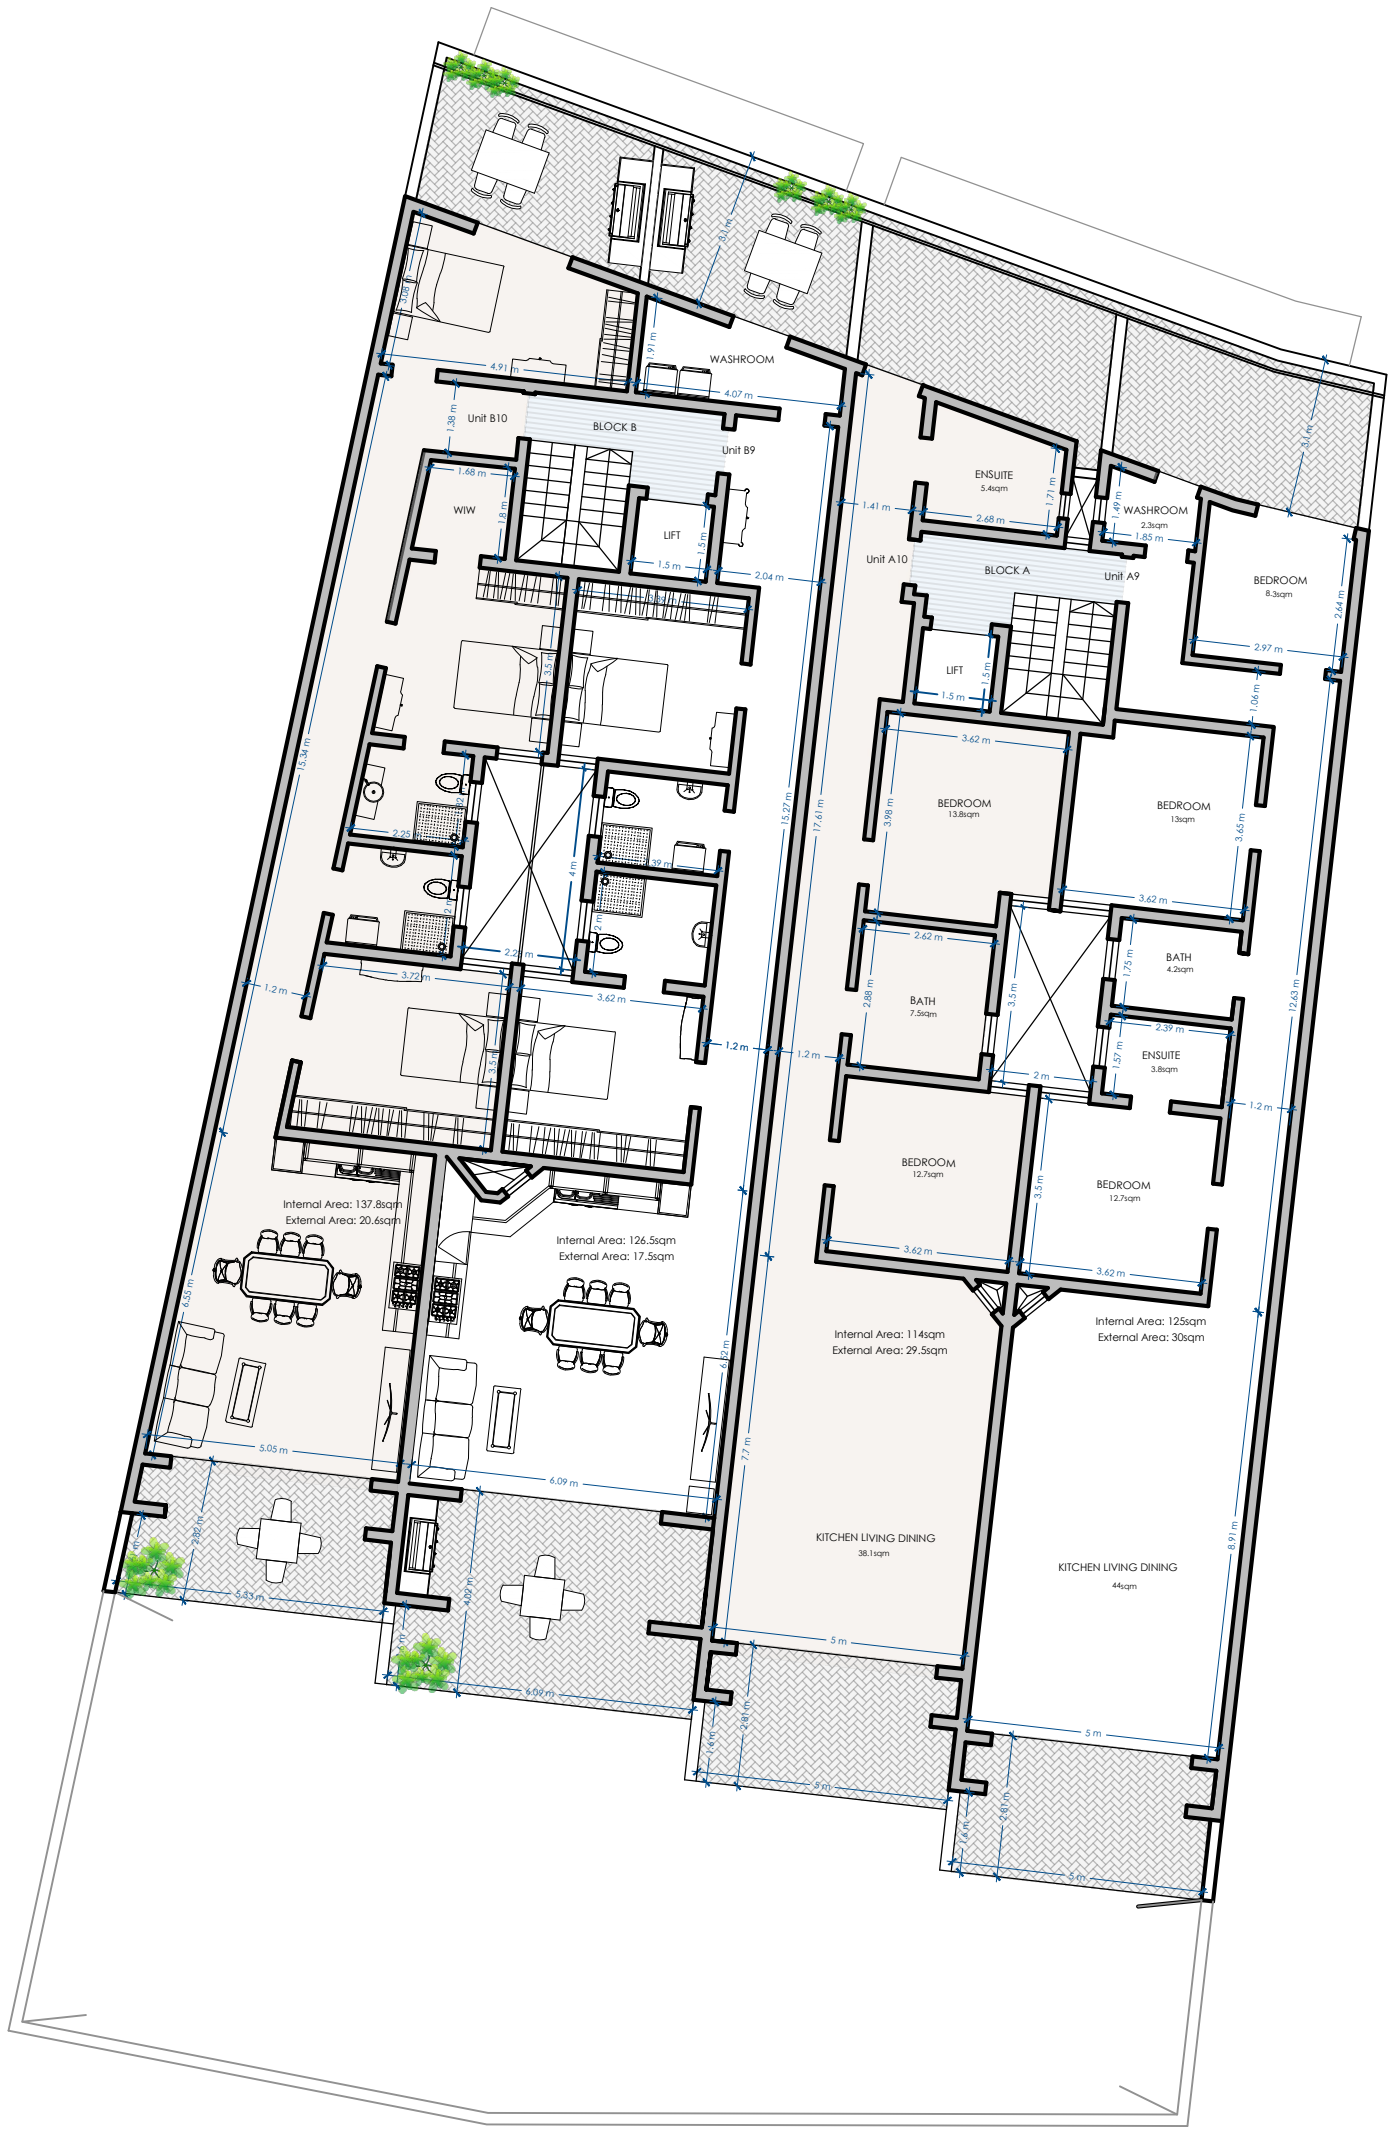

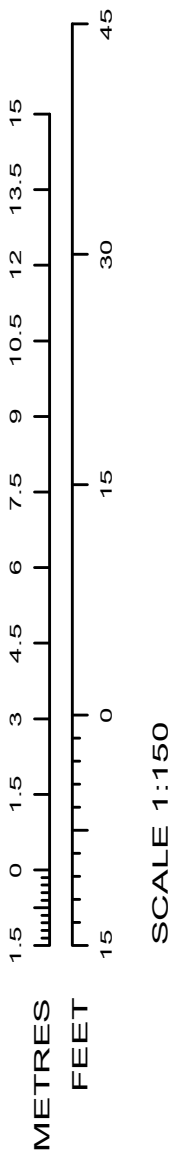

RECEDED FLOOR

PROPOSED SCALE 1:150