House No	Internal	External	Total
5	132.7 sqm	18 sqm	150.7 sqm

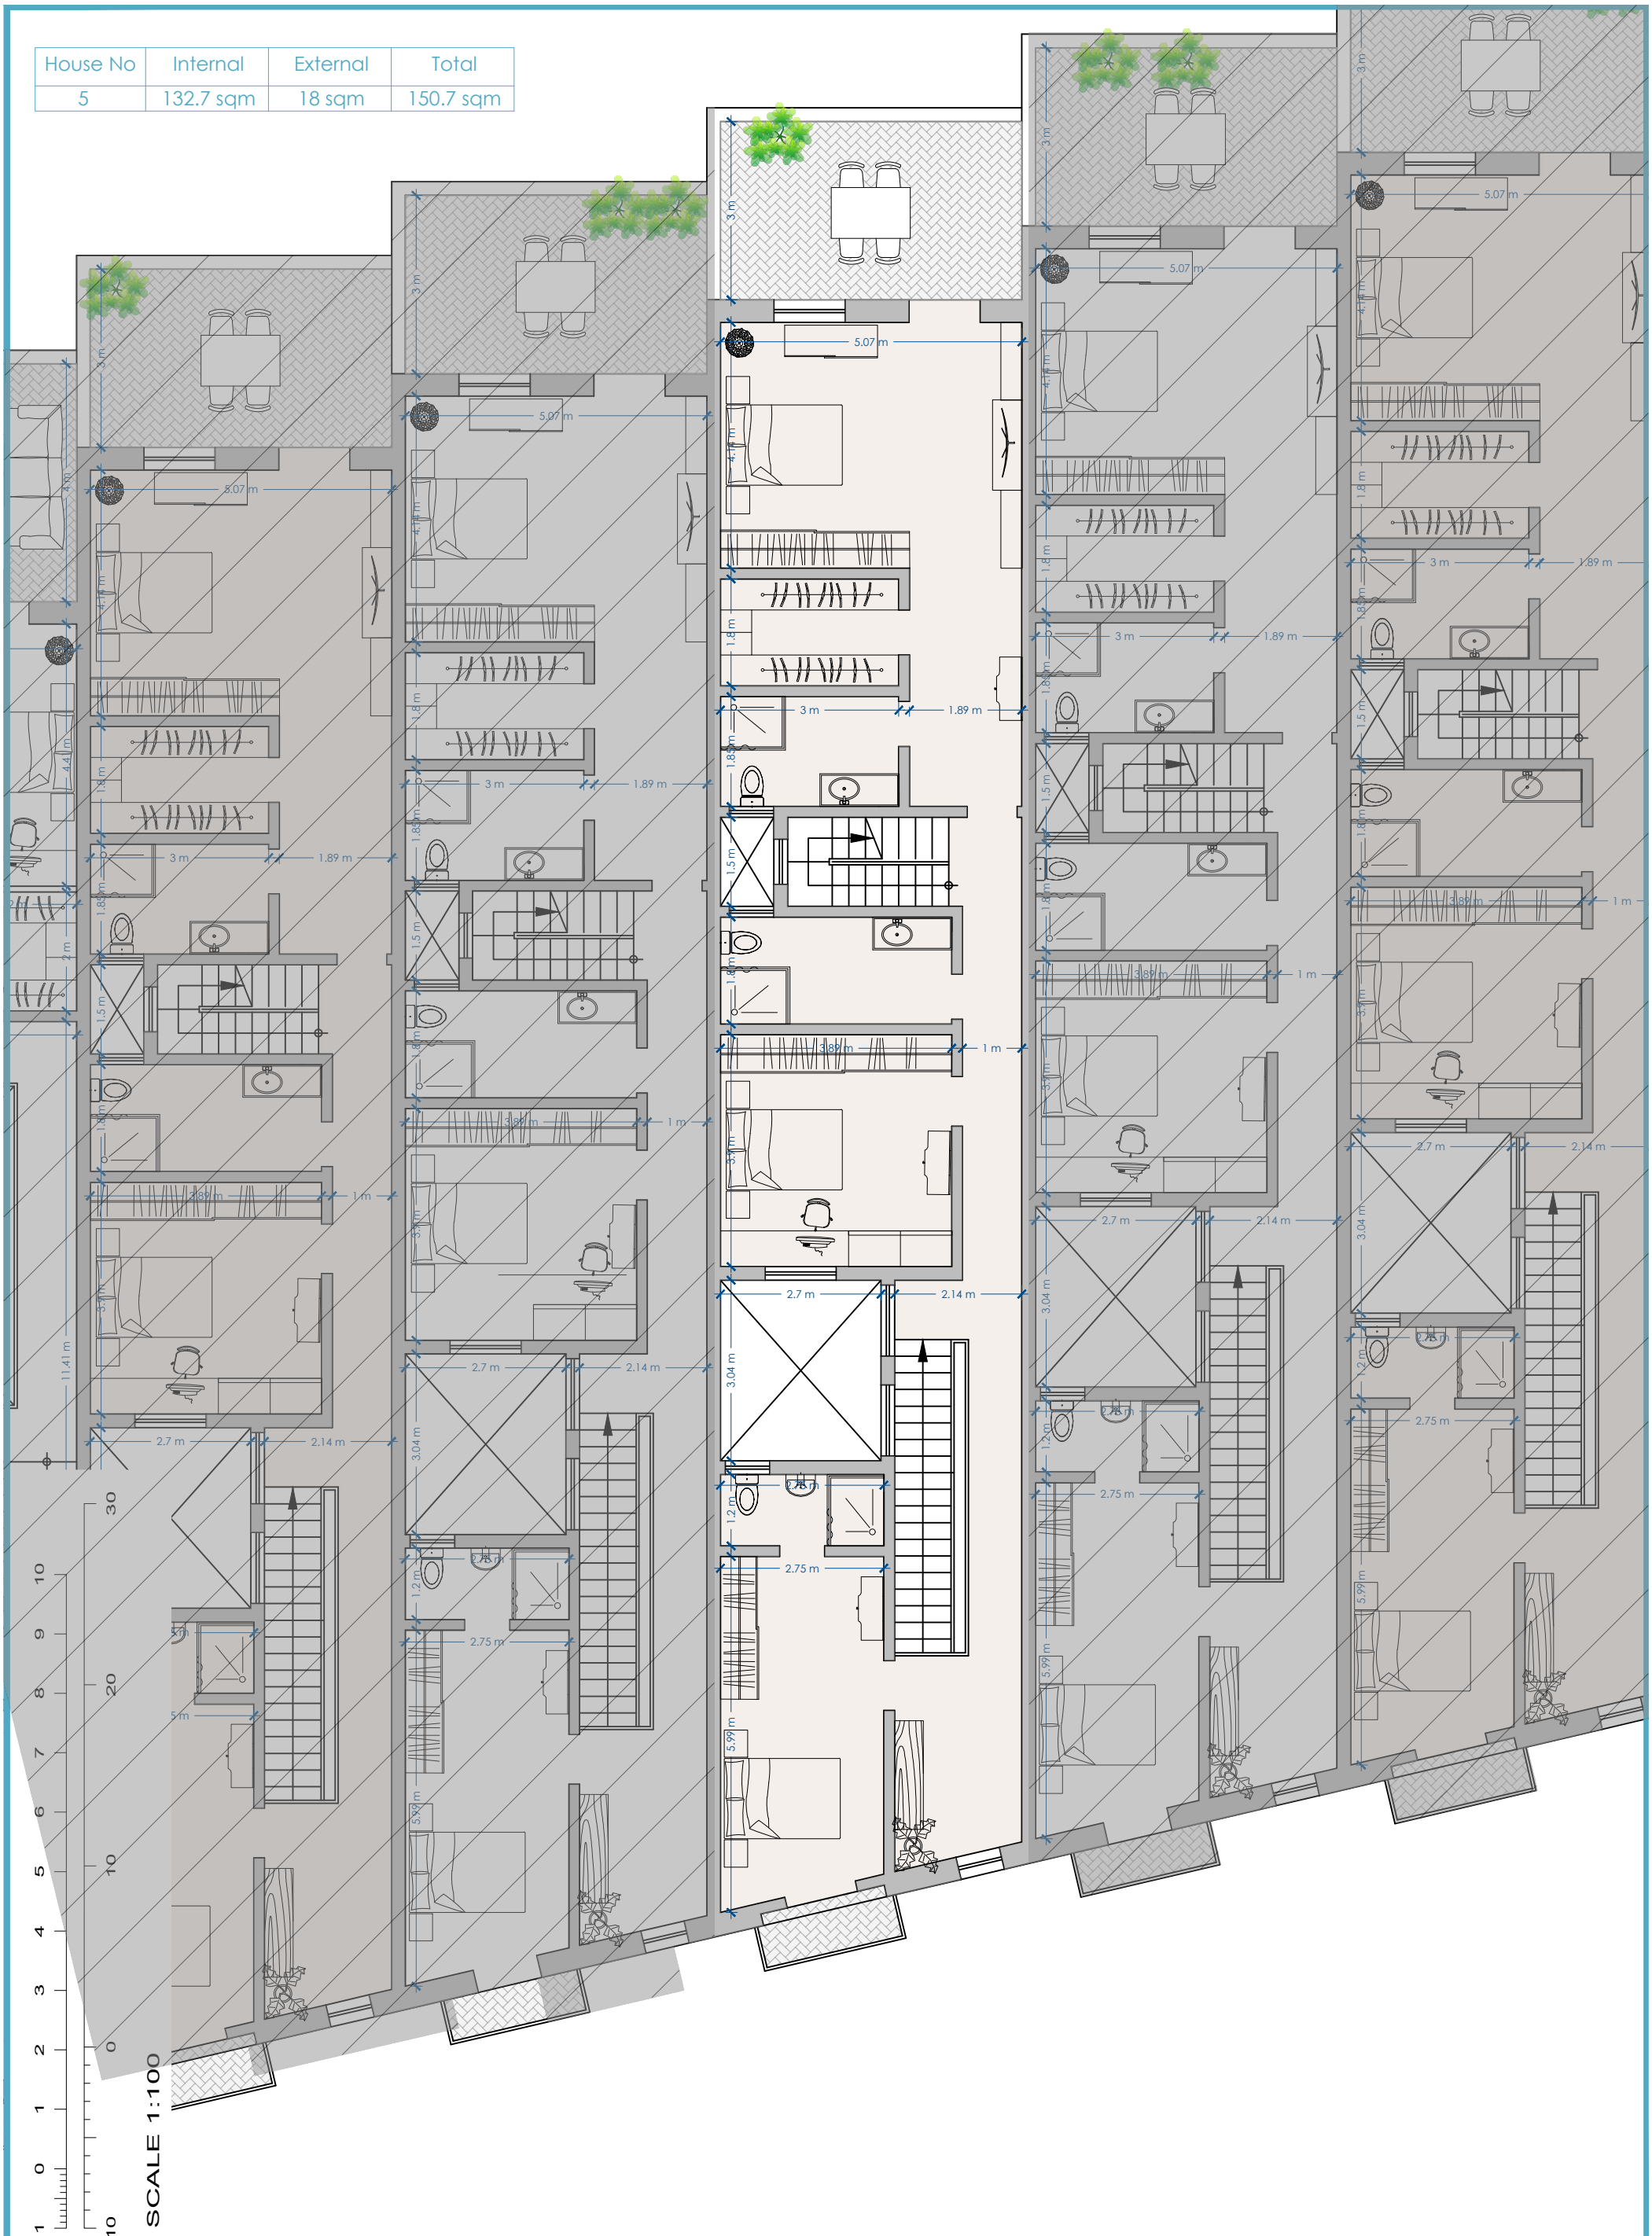

FIRST FLOOR

PROPOSED SCALE 1:100