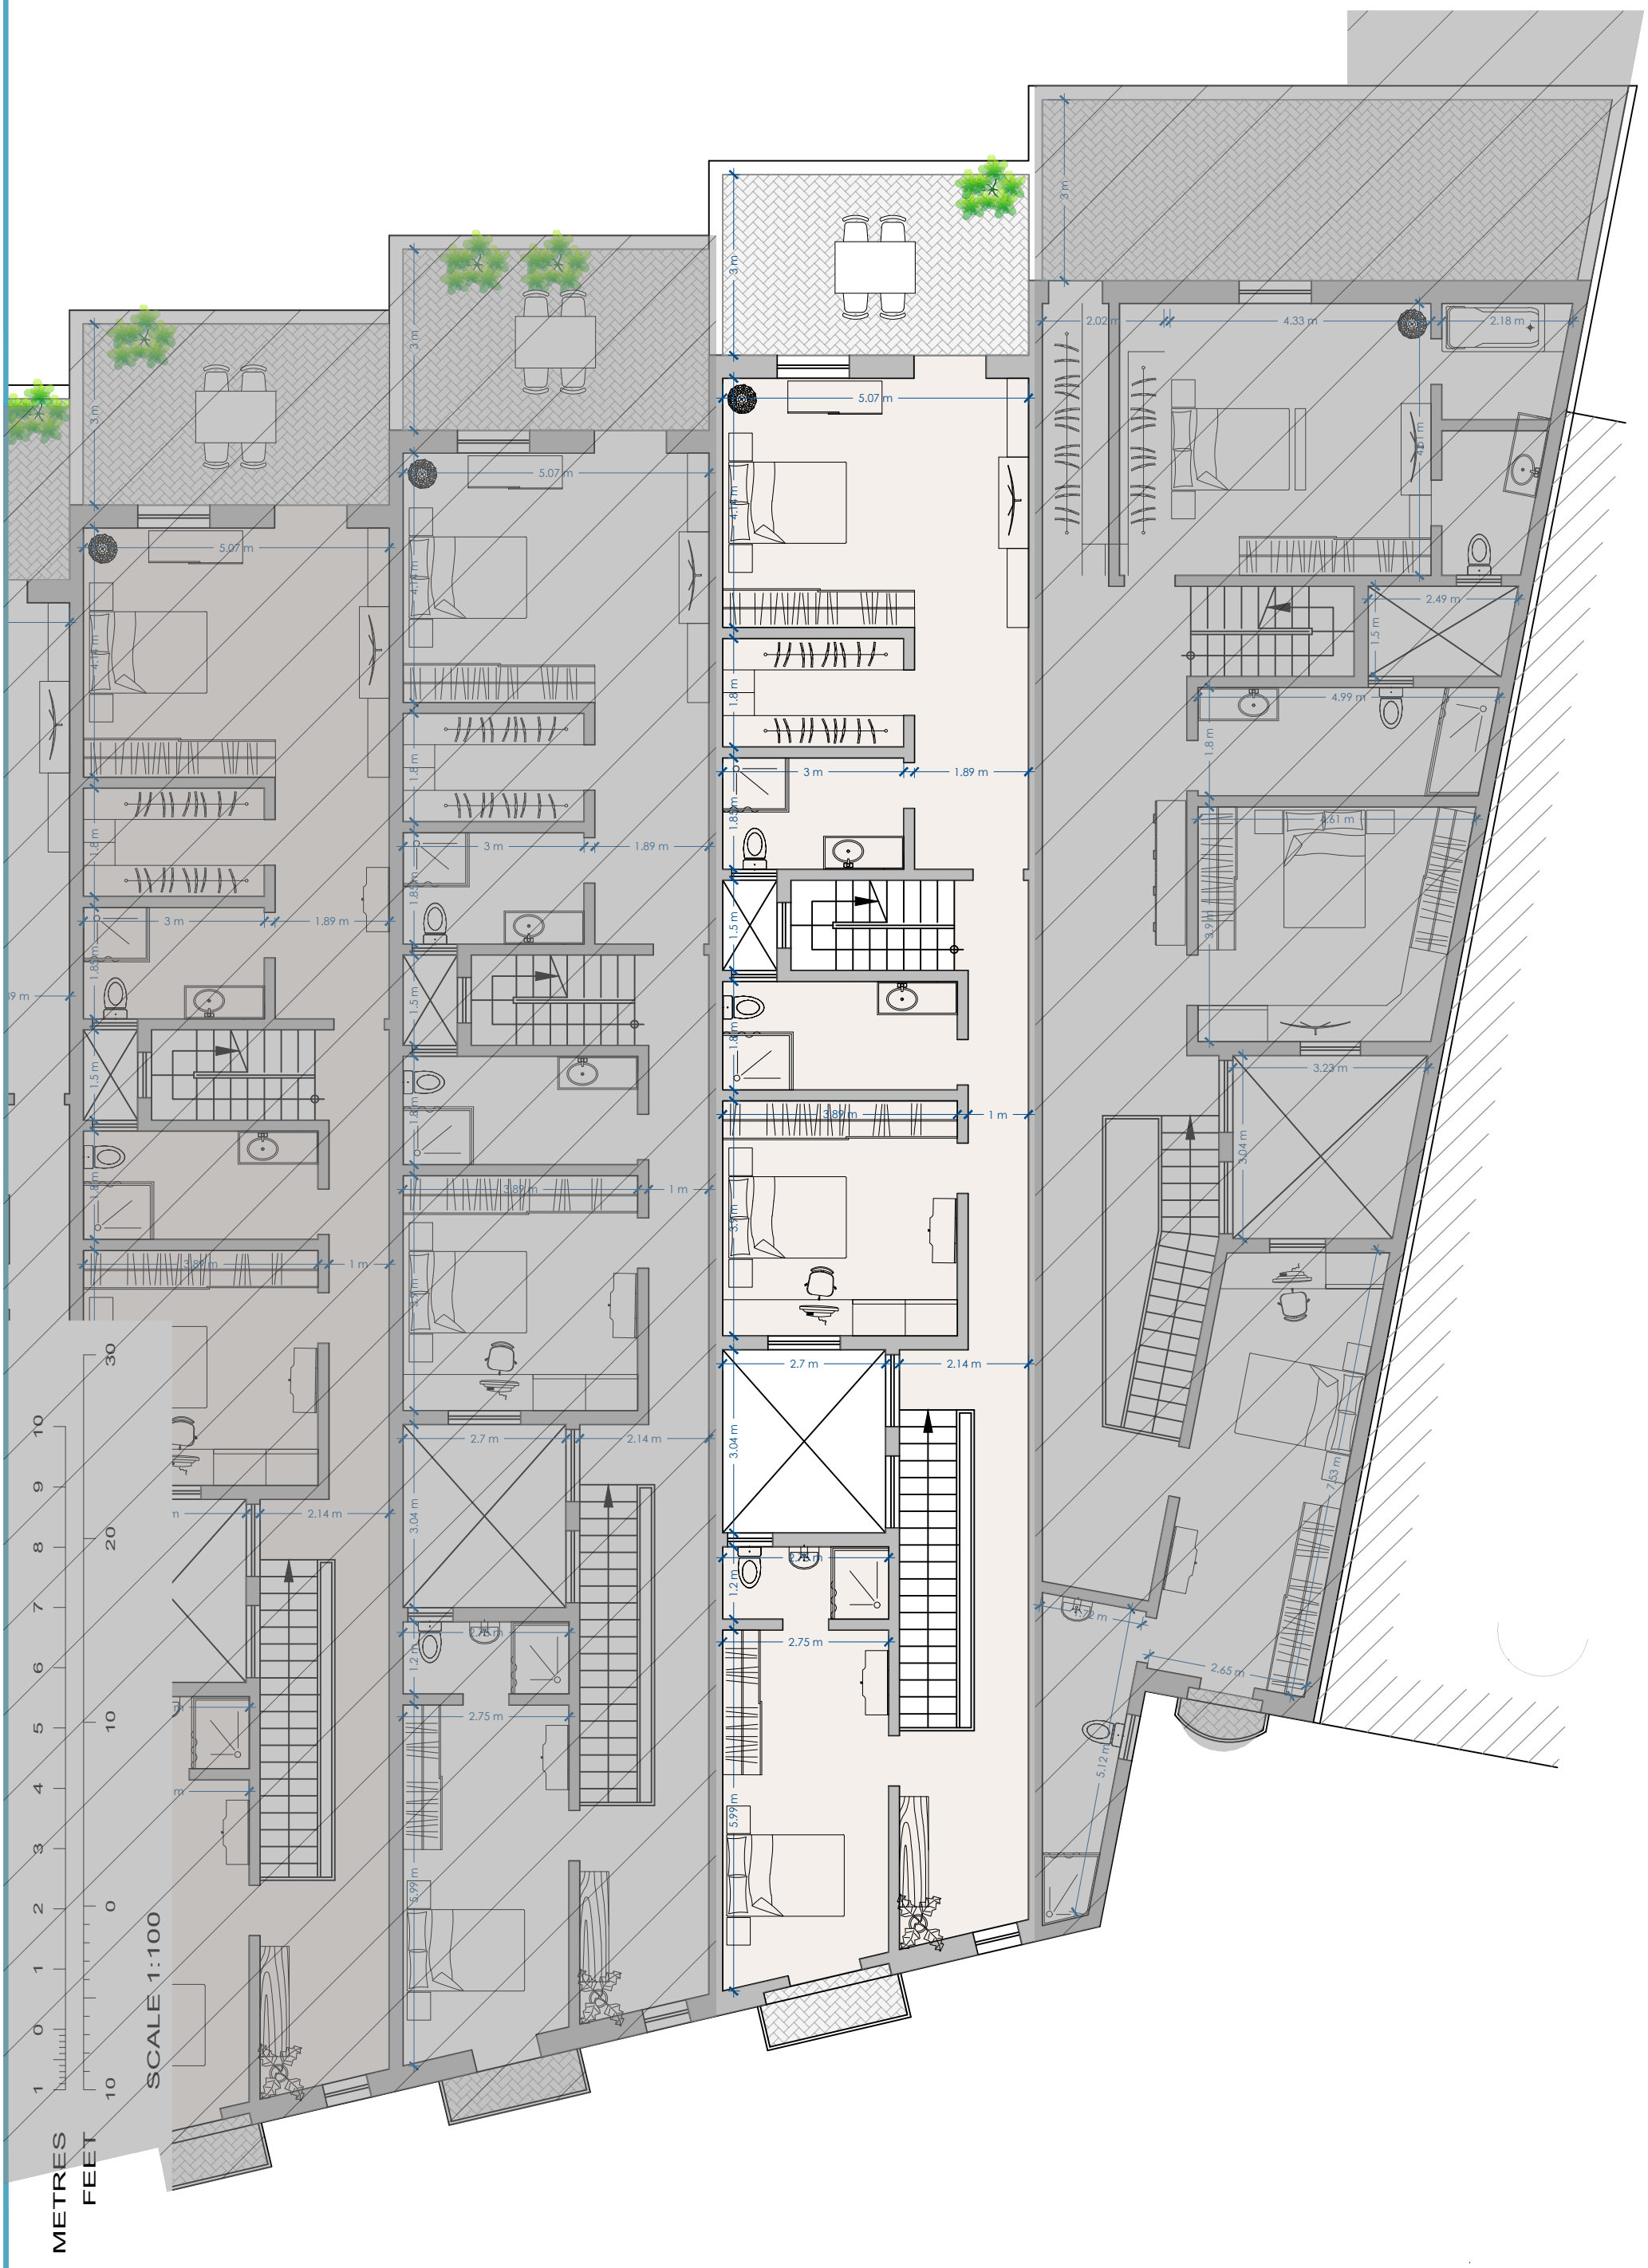

House No	Internal	External	Total
7	132.7 sqm	18 sqm	150.7 sqm

FIRST FLOOR

PROPOSED SCALE 1:100