
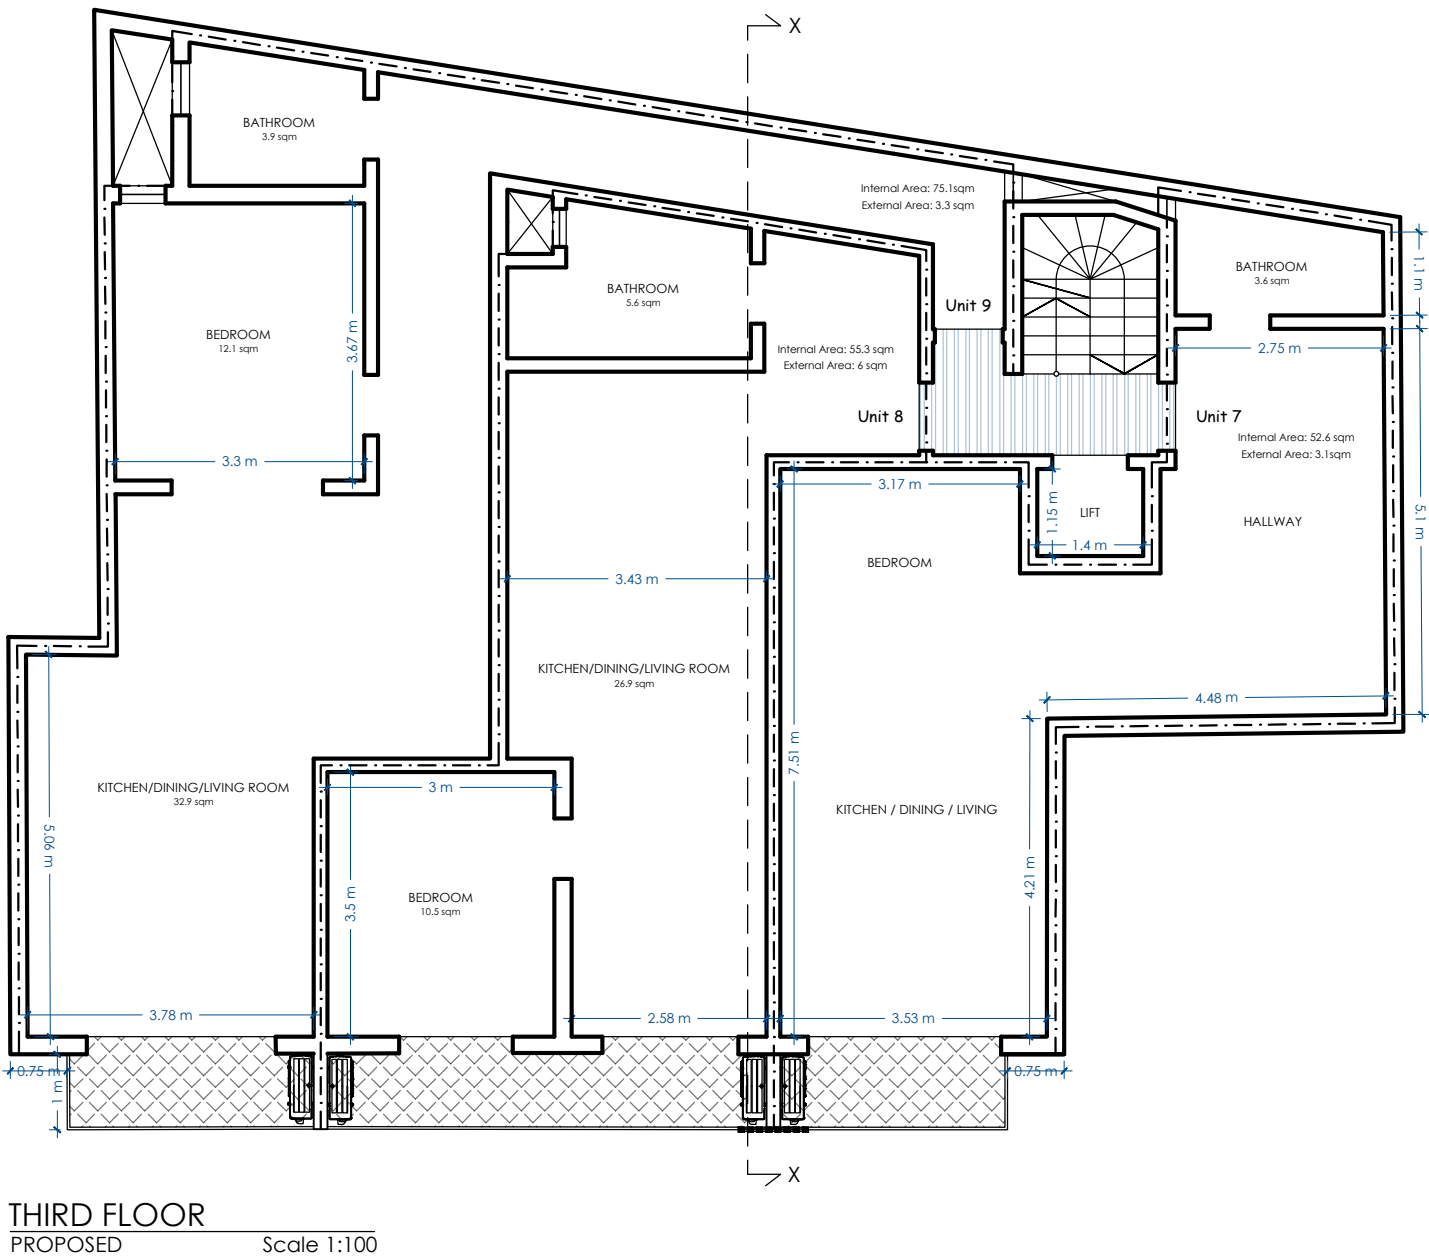
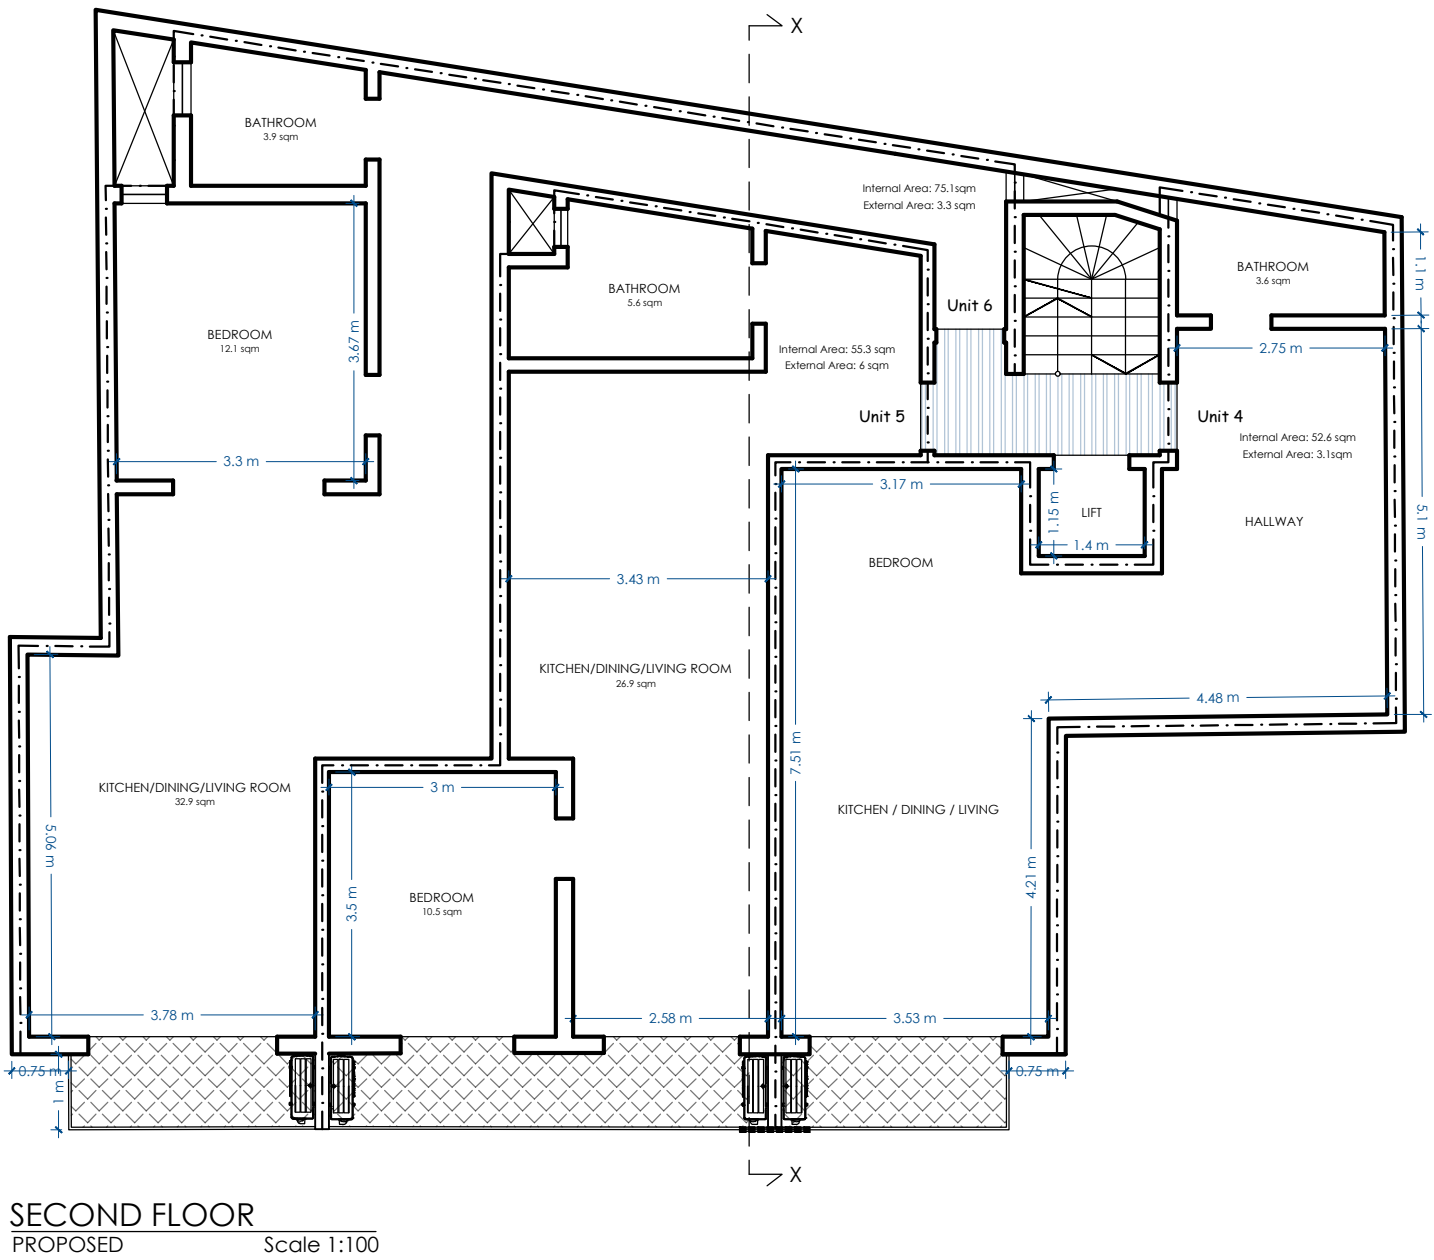
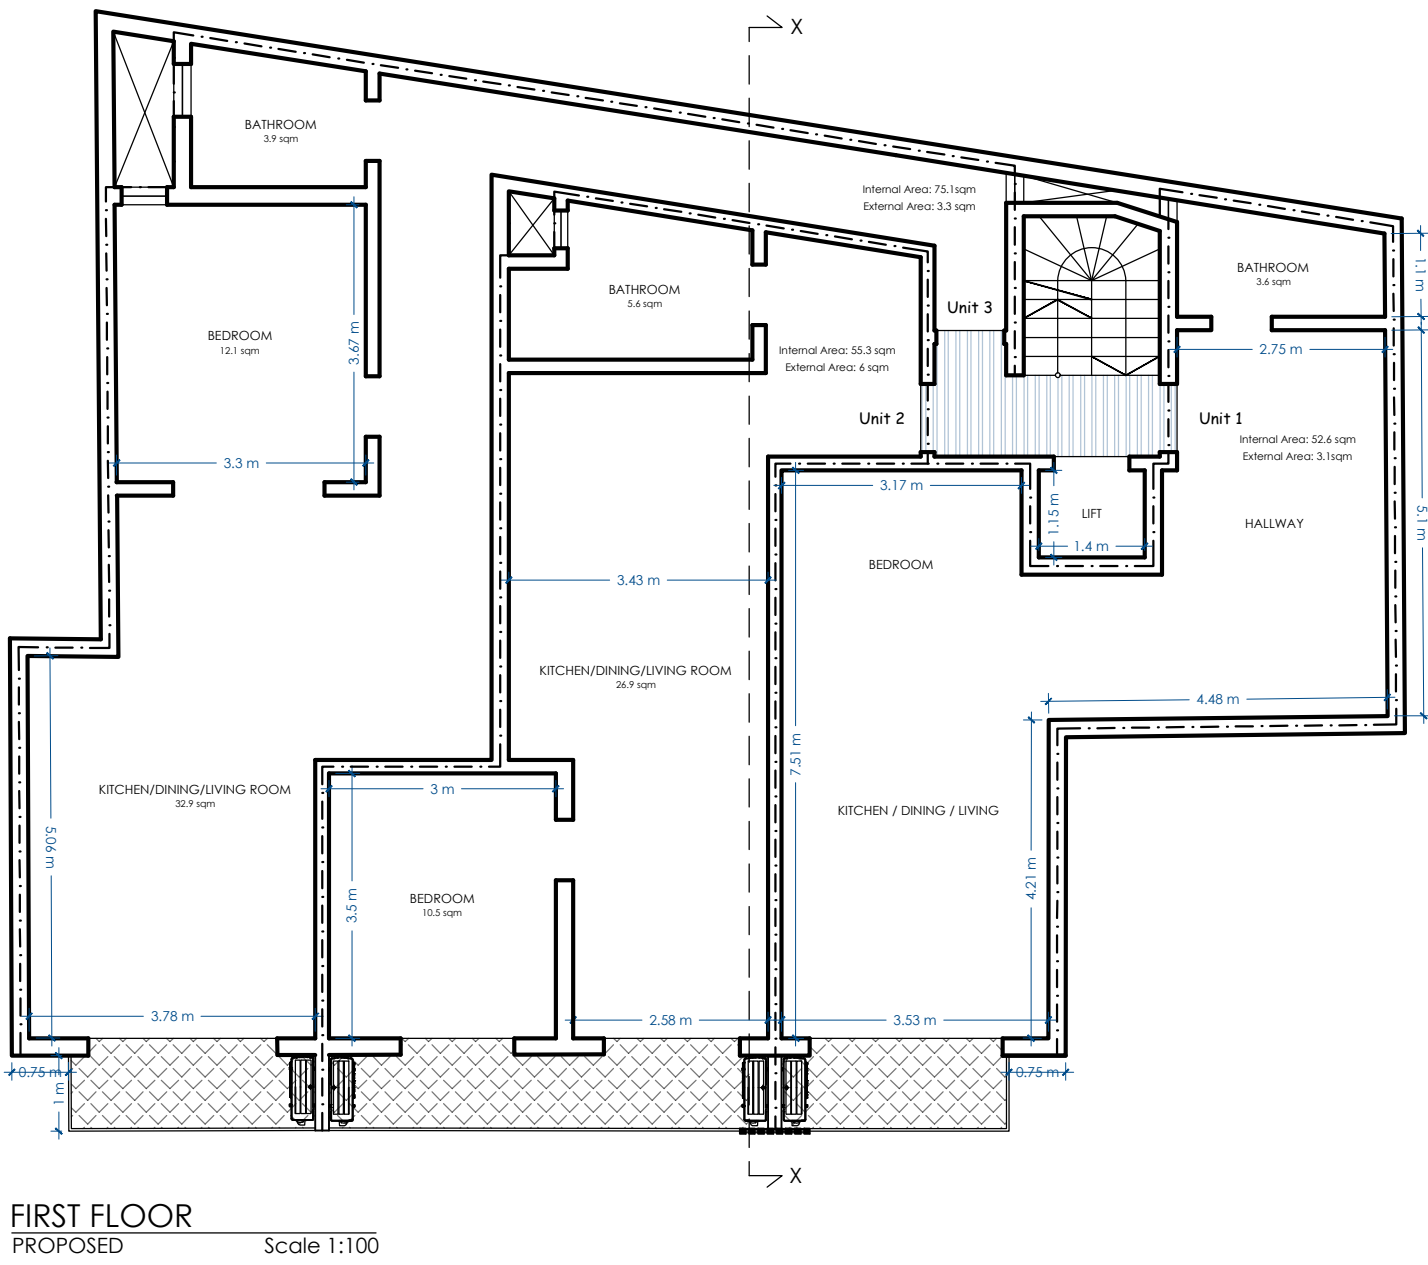


* Note: The proposed water reservoir conforms with P47 in terms of volume for the proposed development.

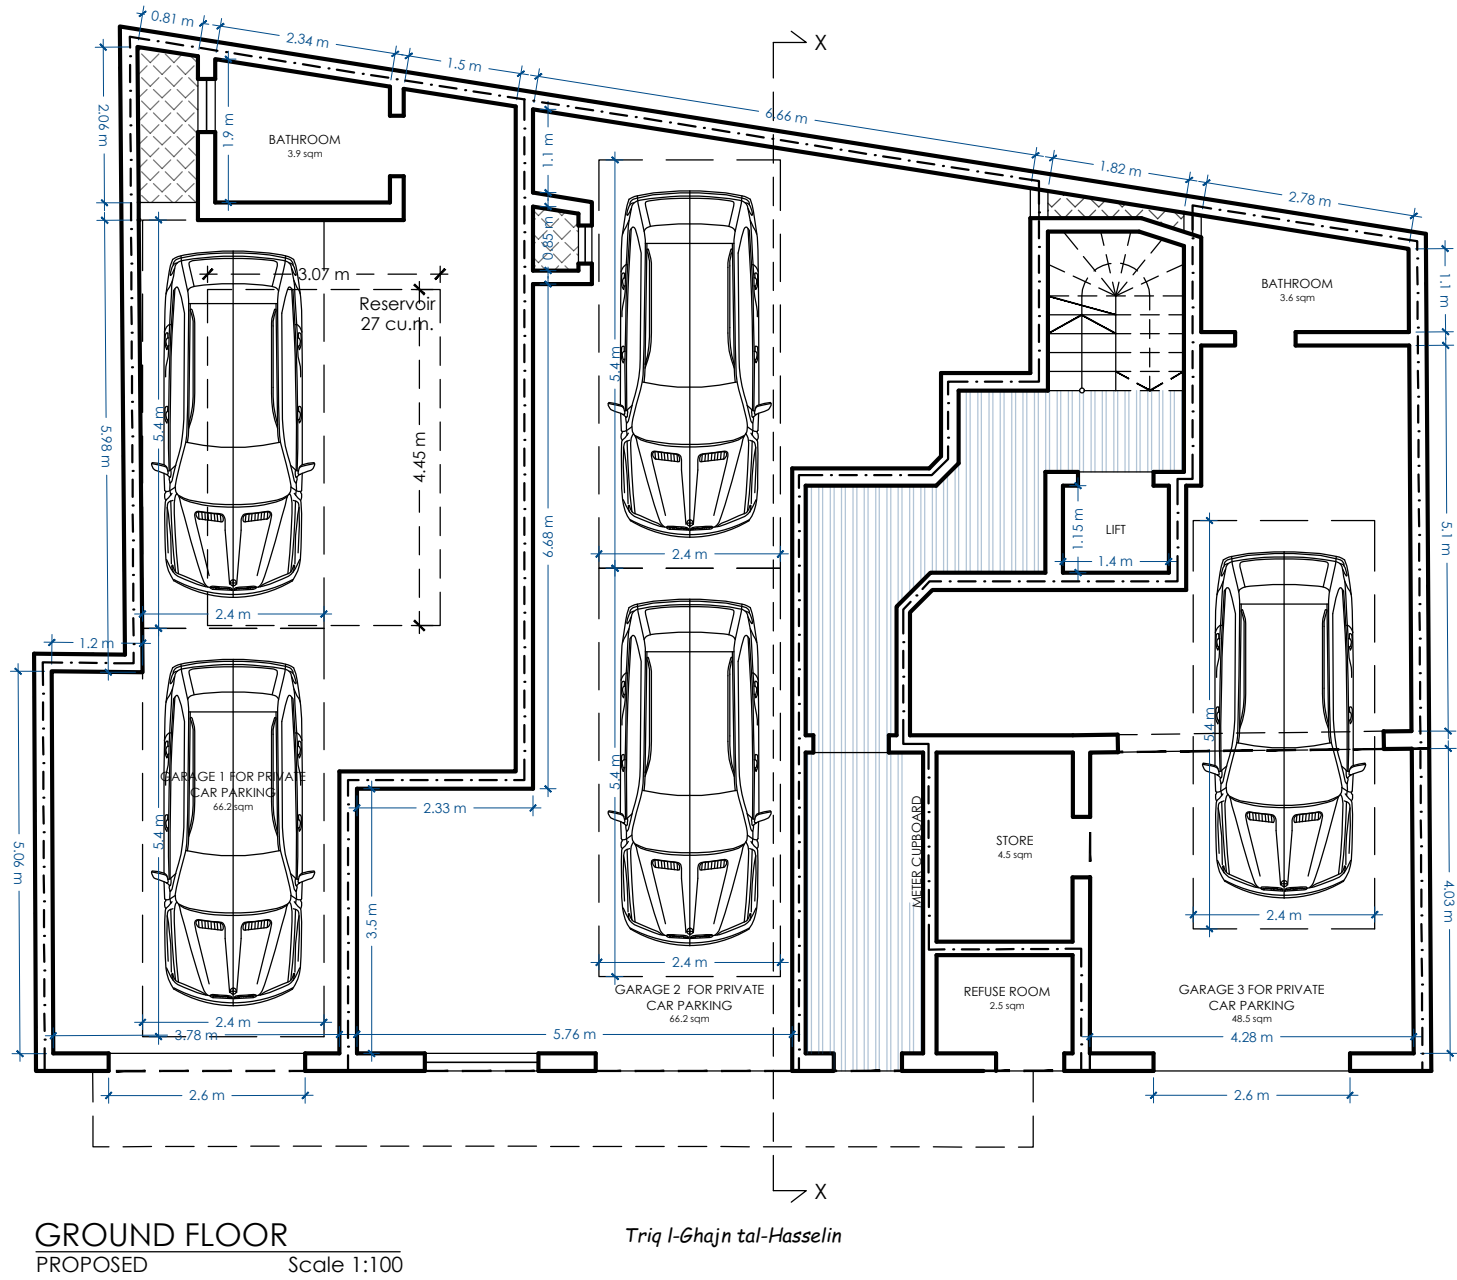

PERIT
LEONARD SPITERI
Dip.DFS(Melit.),B.Sc.(Hons)(Melit.),M.Eng.(Melit.)

m: 79942706 e: peritleonardspiteri@gmail.com

Revisions		Init.	Date.
Ref.	Item.		
01	Initial Requirements at doc 11a	K.G.	22/06/26

Client
MR.FRANCESCO GRIMA

Project
DEMOLITION OF EXISTING STRUCTURE
& CONSTRUCTION OF 2 GARAGES,
APARTMENTS & PENTHOUSE
Project Architect
LEONARD SPITERI A+CE

Drawing Title
PROPOSED PLANS

Path		Revision	
File No	Drwg Issue	Drwg No.	
26037	 26037-A-02	1	
Scale	Date	Drawn by	Checked
1:100	22/06/2026		