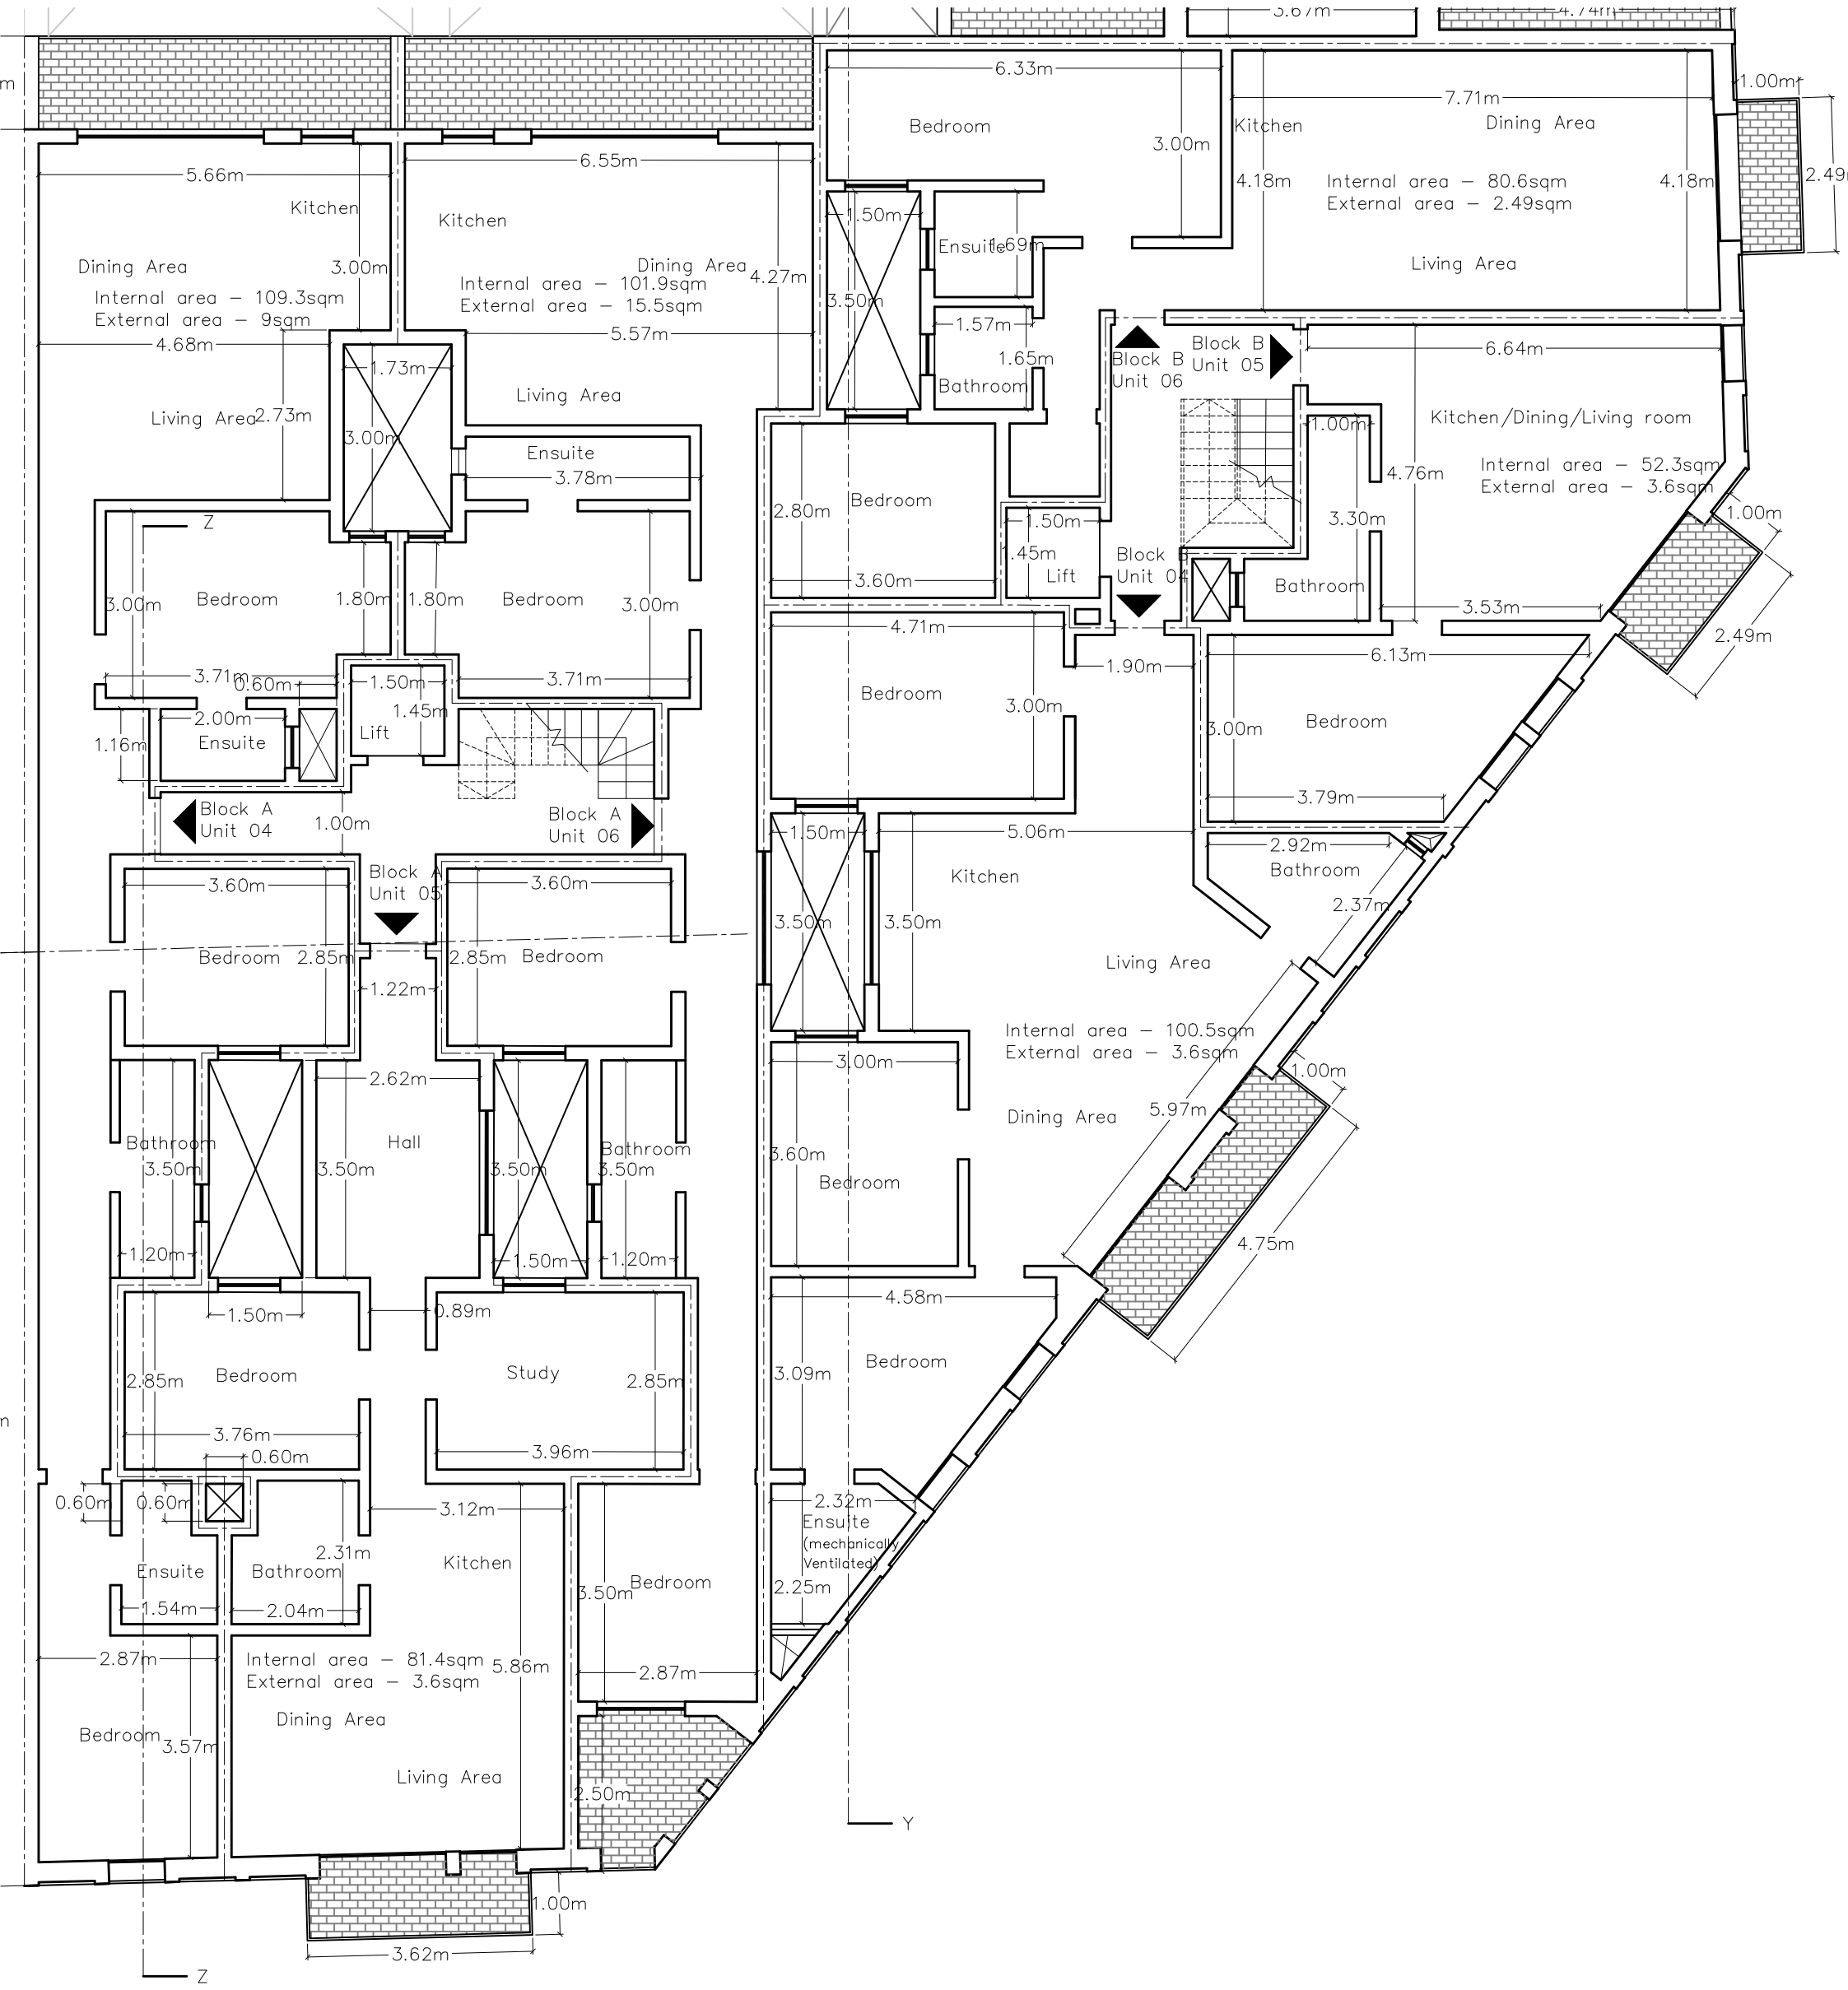

Proposed Second Floor Level Plan Scale 1:100

Clean copy