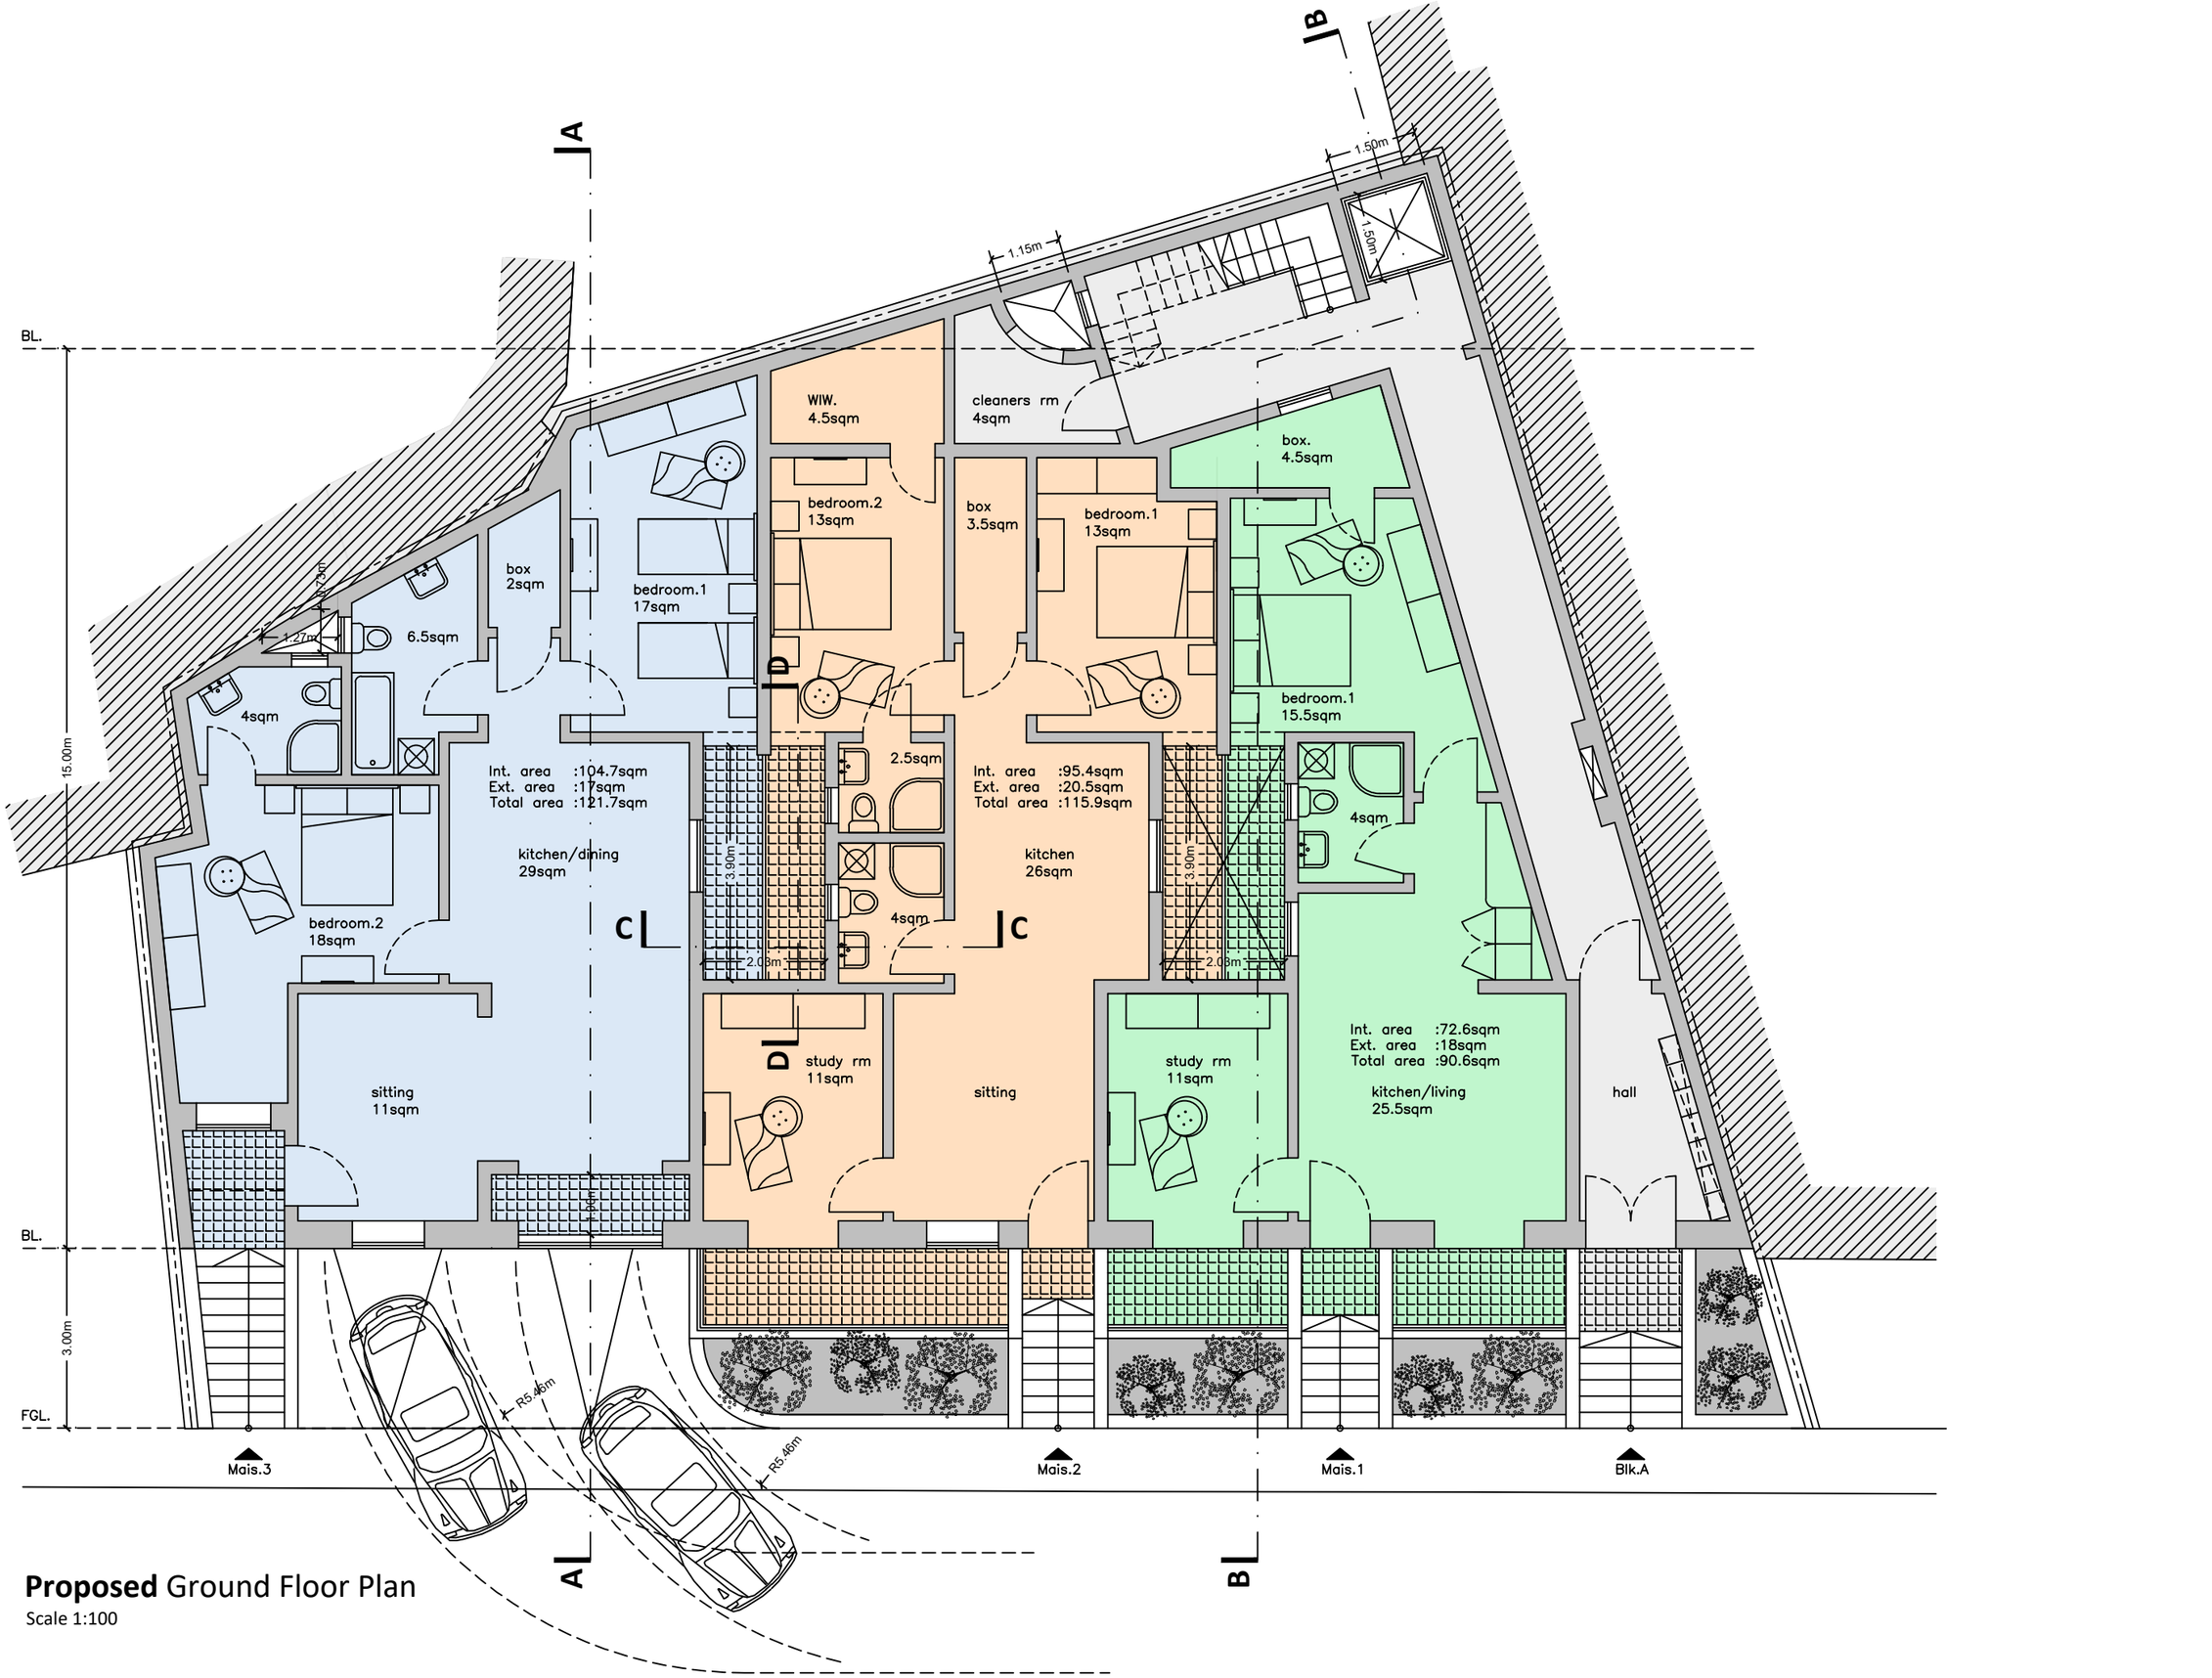

Proposed Ground Floor Plan

Scale 1:100