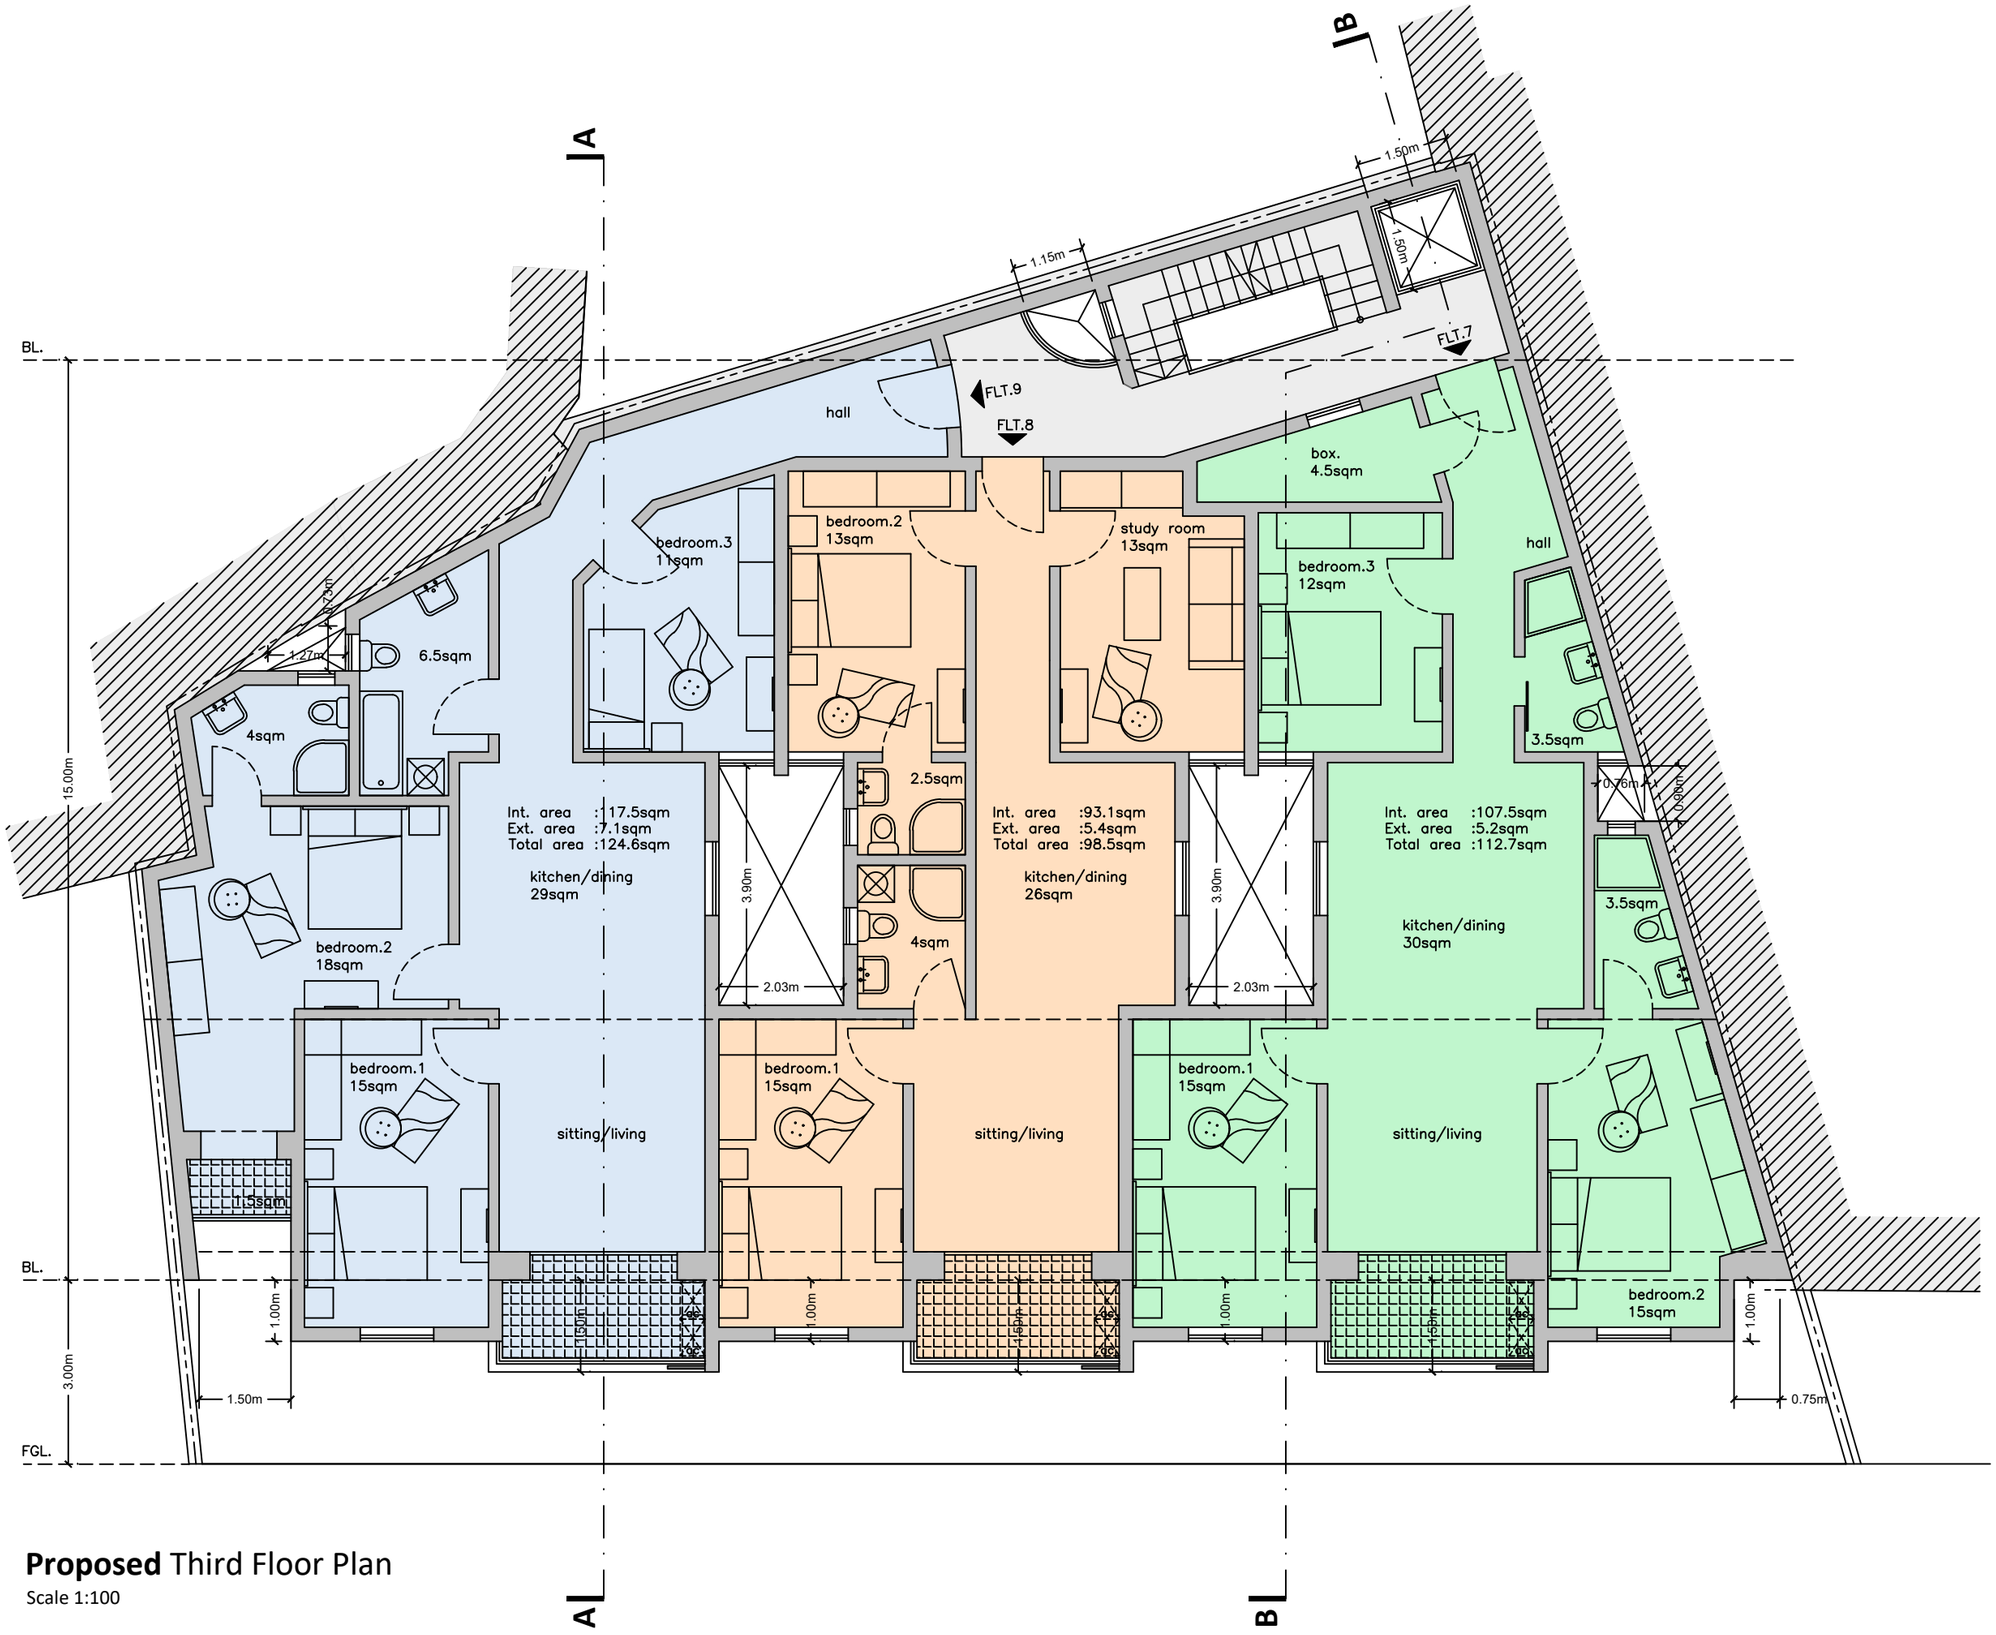

Proposed Third Floor Plan

Scale 1:100