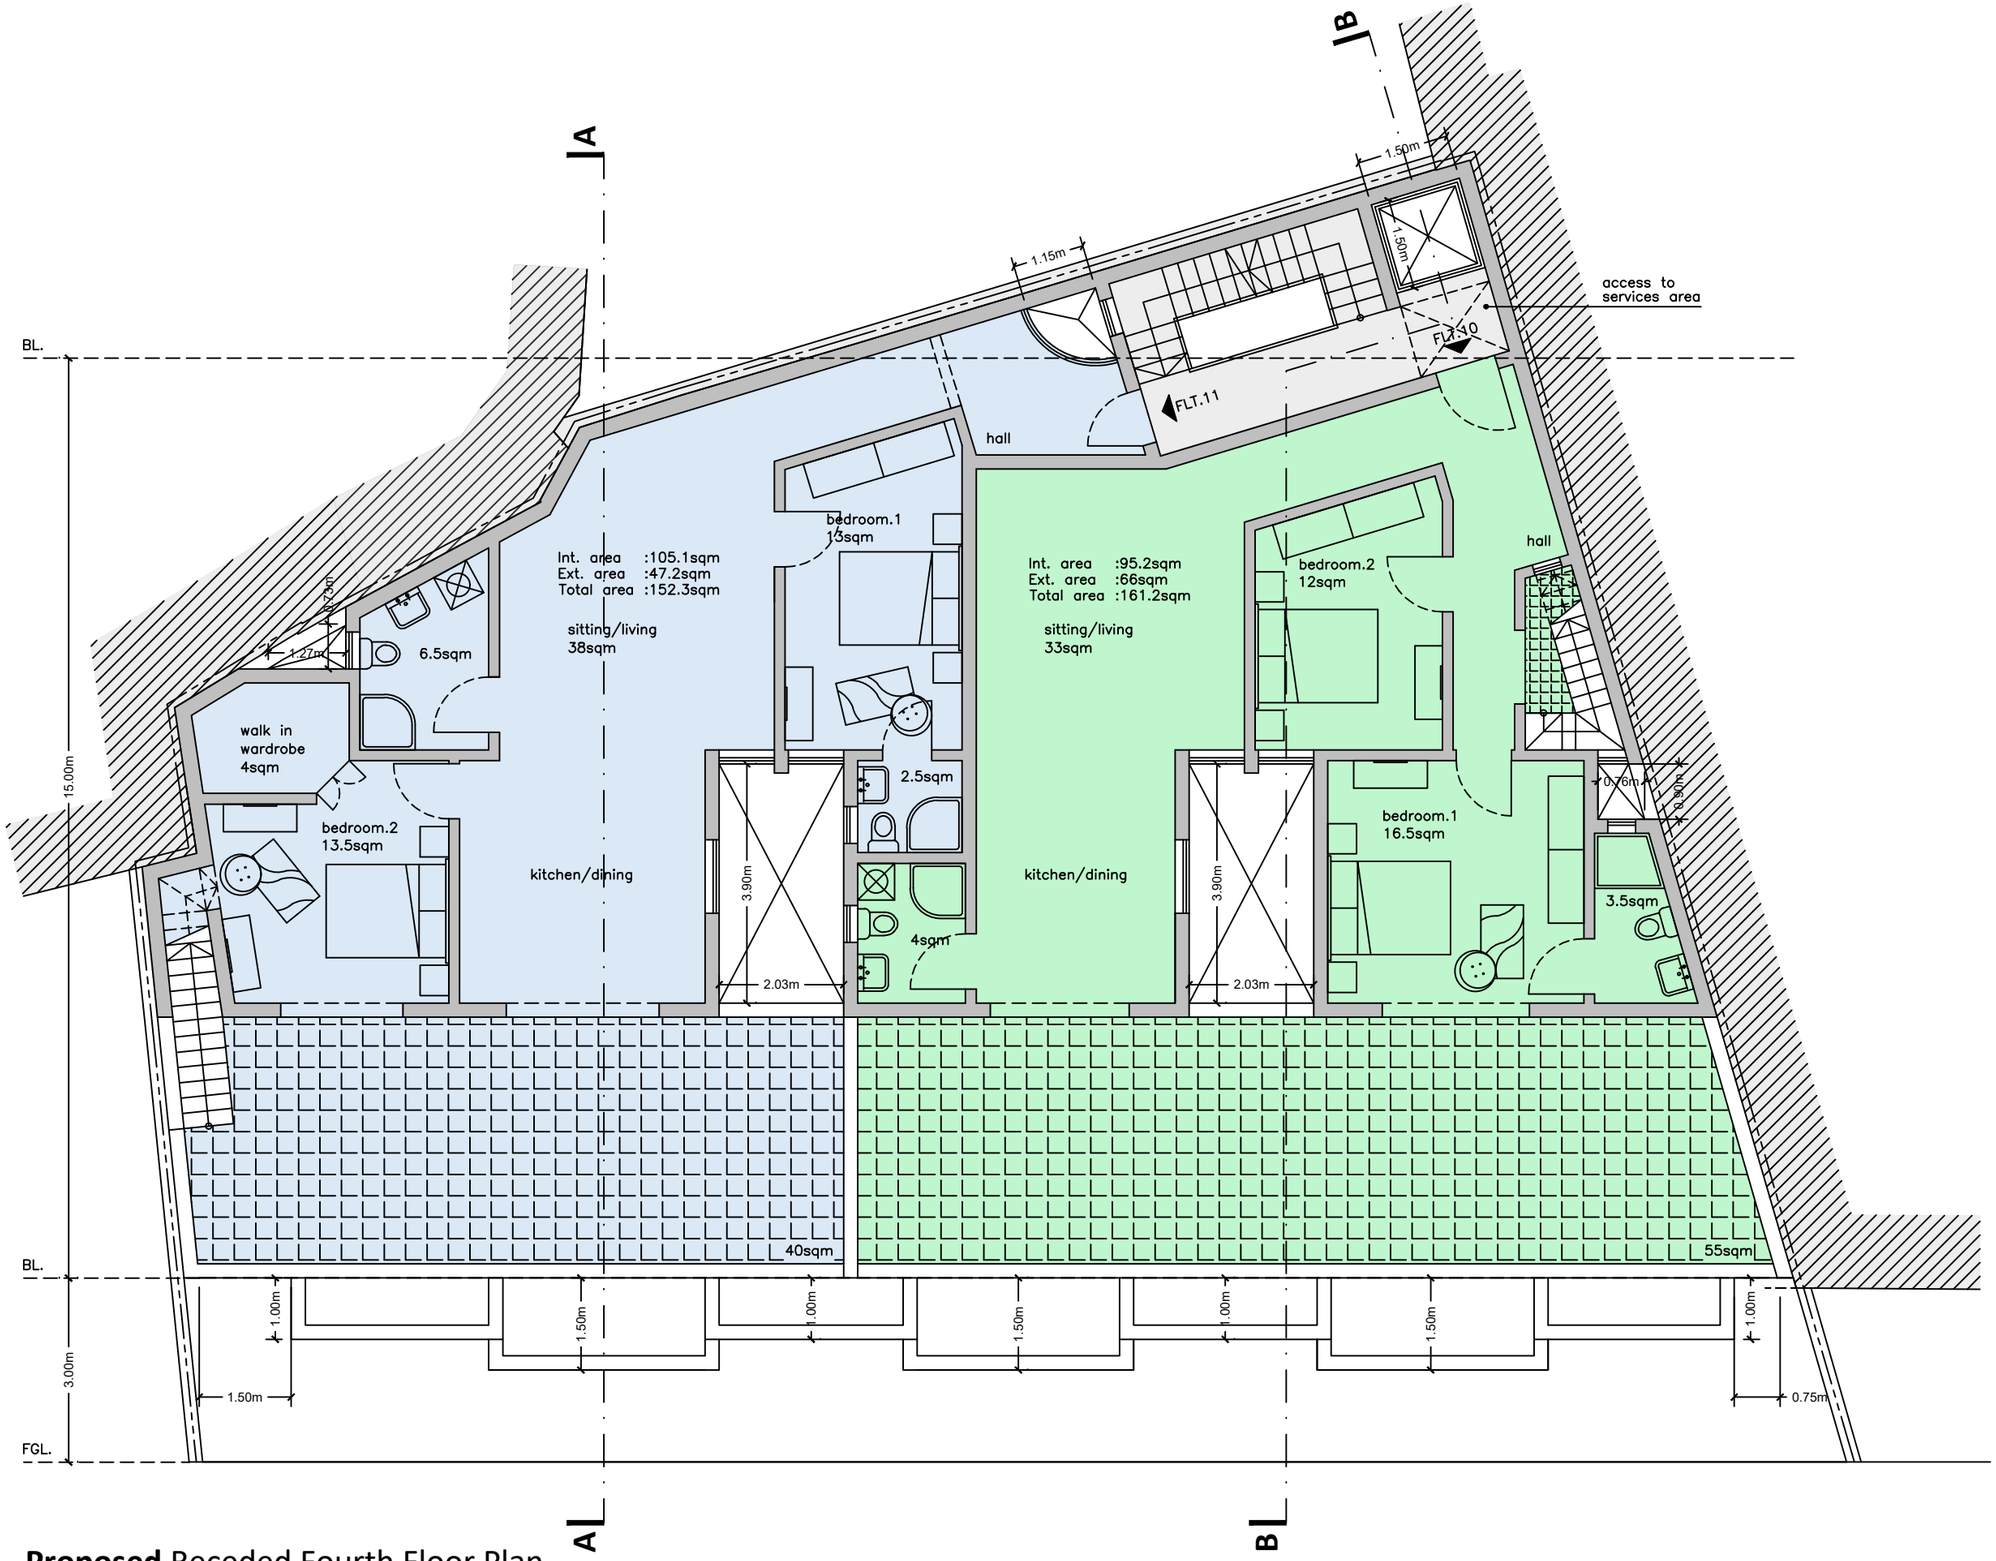

Proposed Receded Fourth Floor Plan

Scale 1:100